THE
WILLOWS
AT THE LAKE

Townhomes

Lakeland, Tennessee

LRK

April 01, 2022

©2016 LRK Inc. All rights reserved.

Table of Contents

Townhome Neighborhood Plan	03
Townhome Floor Plans	04
Cluster Elevations	08

©2016 LRK Inc. All rights reserved.

©2016 LRK Inc. All Rights Reserved.

0' 75' 150'
Scale: 1" = 150'-0"

TOWNHOME NEIGHBORHOOD PLAN

THE LAKE DISTRICT TOWNHOMES

Lakeland, Tennessee
01.16072.00 | 04.01.2022

THE WILLOWS AT THE LAKE

LRK · CRYE-LEIKE, REALTORS® · PATTON TAYLOR · A2H ENGINEERS ARCHITECTS PLANNERS · GILAD DEVELOPMENT, INC.

©2016 LRK Inc. All Rights Reserved.

Townhome
Floor Plans

THE LAKE DISTRICT TOWNHOMES
Lakeland, Tennessee
01.16072.00 | 04.01.2022

THE WILLOWS AT THE LAKE

LRK · CRYE-LEIKE, REALTORS® · PATTON TAYLOR · A2H ENGINEERS ARCHITECTS PLANNERS · GILAD DEVELOPMENT, INC.

©2016 LRK Inc. All Rights Reserved.

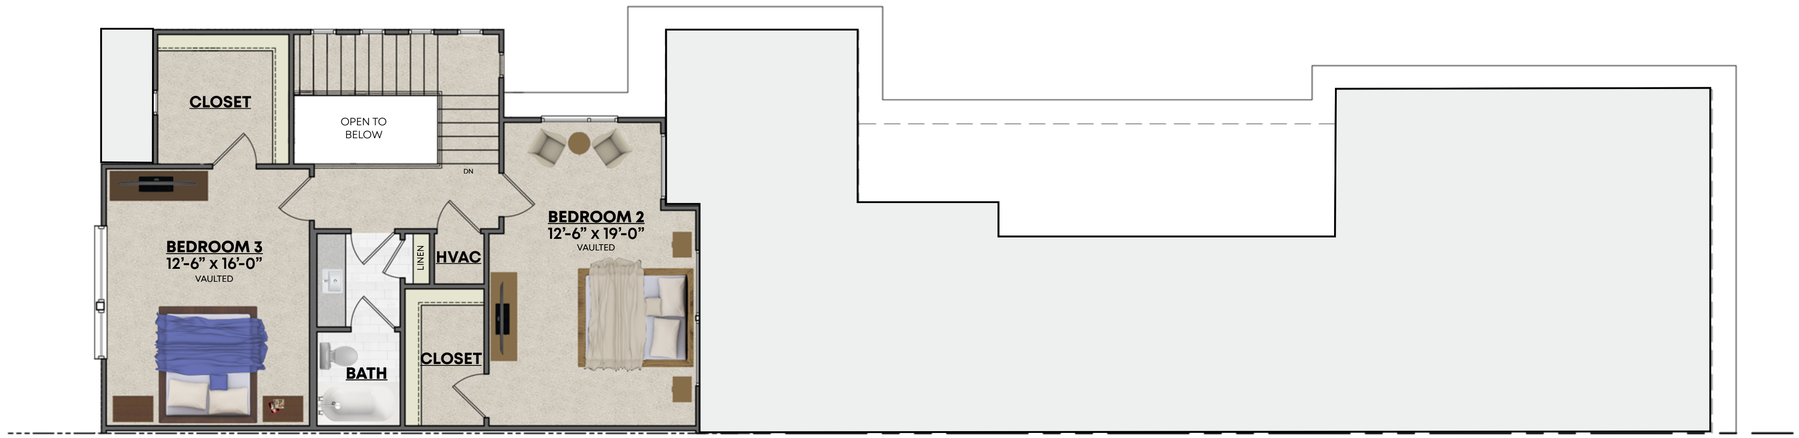

Scale: 3/16" = 1'-0"

SECOND FLOOR PLAN - UNIT A

Scale: 3/16" = 1'-0"

FIRST FLOOR PLAN - UNIT A

FIRST FLOOR:	**1,326 SF**
SECOND FLOOR:	**673 SF**
TOTAL COND.:	**1,999 SF**

THE WILLOWS AT THE LAKE

THE LAKE DISTRICT TOWNHOMES
Lakeland, Tennessee
01.16072.00 | 04.01.2022

LRK · CRYE-LEIKE, REALTORS® · PATTON TAYLOR ENTERPRISES LLC GENERAL CONTRACTORS · A2H ENGINEERS ARCHITECTS PLANNERS · GILAD DEVELOPMENT, INC.

©2016 LRK Inc. All Rights Reserved.

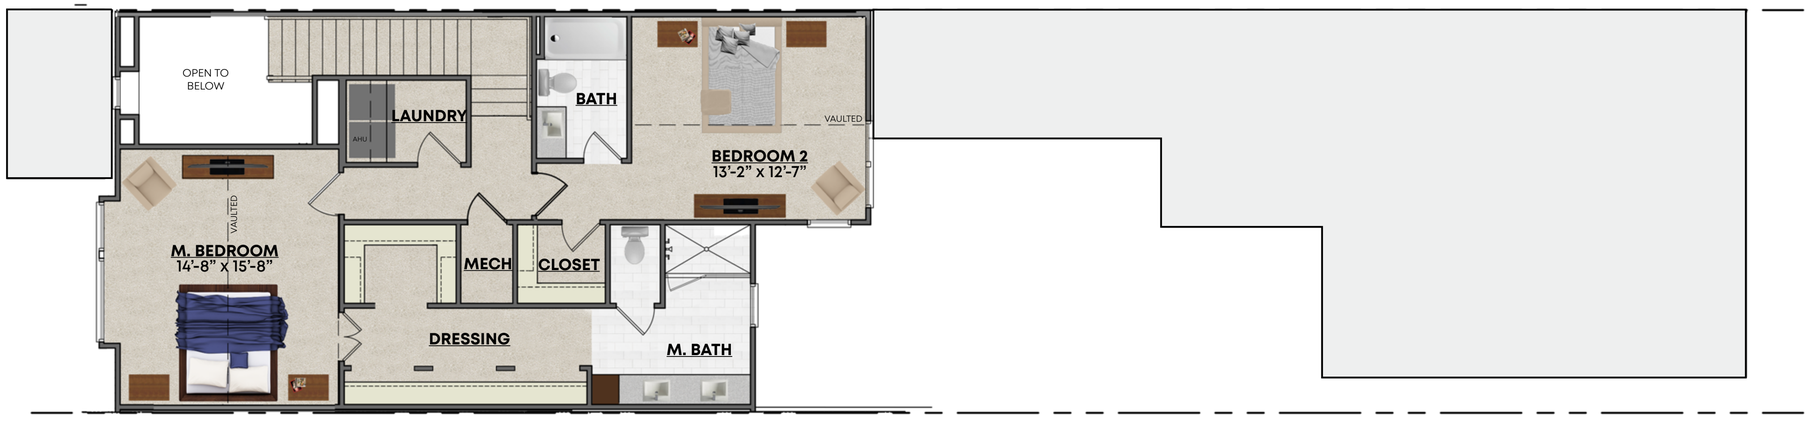

Scale: 3/16" = 1'-0"

SECOND FLOOR PLAN - UNIT B

Scale: 3/16" = 1'-0"

FIRST FLOOR PLAN - UNIT B

FIRST FLOOR:	**985 SF**
SECOND FLOOR:	**912 SF**
TOTAL COND.:	**1,897 SF**

THE WILLOWS AT THE LAKE

THE LAKE DISTRICT TOWNHOMES
Lakeland, Tennessee
01.16072.00 | 04.01.2022

LRK · CRYE-LEIKE, REALTORS® · PATTON TAYLOR ENTERPRISES, LLC GENERAL CONTRACTORS · A2H ENGINEERS ARCHITECTS PLANNERS · GILAD DEVELOPMENT, INC.

©2016 LRK Inc. All Rights Reserved.

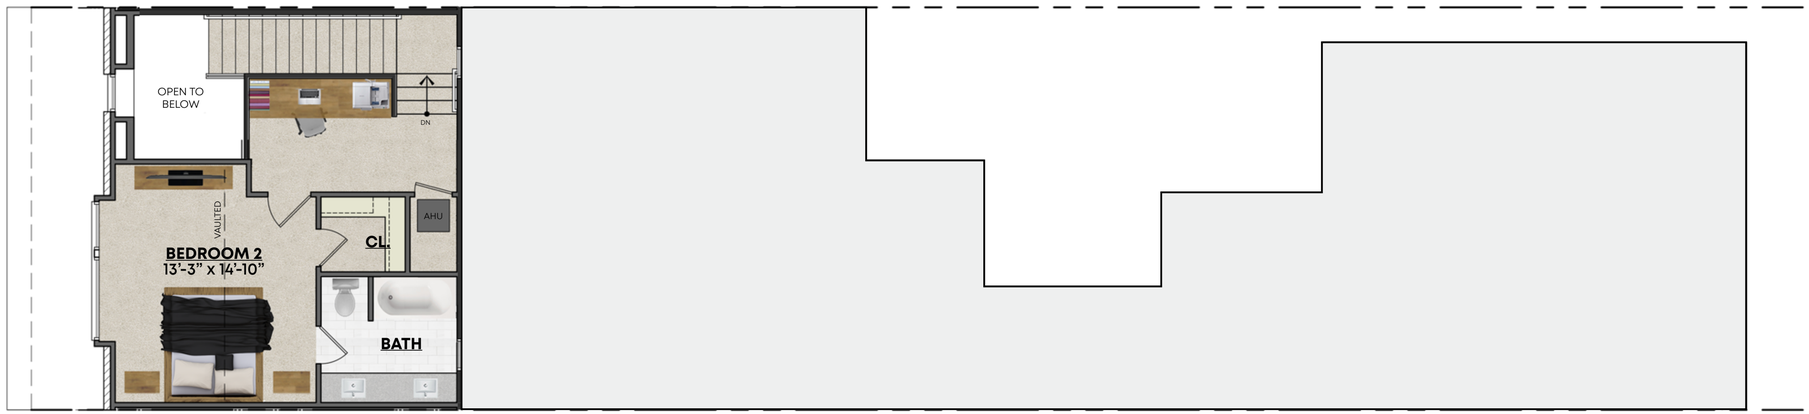

0' 3' 6'

Scale: 3/16" = 1'-0"

SECOND FLOOR PLAN - UNIT C

0' 3' 6'

Scale: 3/16" = 1'-0"

FIRST FLOOR PLAN - UNIT C

FIRST FLOOR:	**1,226 SF**
SECOND FLOOR:	**408 SF**
TOTAL COND.:	**1,634 SF**

THE WILLOWS AT THE LAKE

THE LAKE DISTRICT TOWNHOMES
Lakeland, Tennessee
01.16072.00 | 04.01.2022

LRK · CRYE-LEIKE, REALTORS® · PATTON TAYLOR ENTERPRISES LLC · A2H ENGINEERS ARCHITECTS PLANNERS · GILAD DEVELOPMENT, INC.

©2016 LRK Inc. All Rights Reserved.

Cluster Elevations

©2016 LRK Inc. All Rights Reserved.

BUILDING ELEVATION

LOT 55
CRAFTSMAN 4

LOT 56
CRAFTSMAN 5

LOT 57
COLONIAL 3

LOT 58
CLASSICAL 4

LOT 59
FARMHOUSE 5

0' 4' 8'

Scale: 1/8" = 1'-0"

FRONT ELEVATIONS - MODEL CLUSTER

THE LAKE DISTRICT TOWNHOMES
Lakeland, Tennessee
01.16072.00 | 04.01.2022

THE WILLOWS AT THE LAKE

LRK CRYE-LEIKE, REALTORS® PATTON TAYLOR CONSTRUCTION
A2H ENGINEERS ARCHITECTS PLANNERS GILAD DEVELOPMENT, INC.

©2016 LRK Inc. All Rights Reserved.

BUILDING ELEVATION

LOT 60
MODERN 1

LOT 61
MODERN 2

LOT 62
MODERN 3

LOT 63
MODERN 4

0' 4' 8'

Scale: 1/8" = 1'-0"

FRONT ELEVATIONS - MODEL CLUSTER

THE LAKE DISTRICT TOWNHOMES
Lakeland, Tennessee
01.16072.00 | 04.01.2022

THE WILLOWS AT THE LAKE

LRK CRYE-LEIKE, REALTORS® PATTON TAYLOR CONSTRUCTION A2H ENGINEERS ARCHITECTS PLANNERS GILAD DEVELOPMENT, INC.

©2016 LRK Inc. All Rights Reserved.

LOT 64
COLONIAL

LOT 65
CRAFTSMAN

LOT 66
FARMHOUSE

BUILDING ELEVATION

0' 4' 8'

Scale: 1/8" = 1'-0"

FRONT ELEVATIONS

THE LAKE DISTRICT TOWNHOMES
Lakeland, Tennessee
01.16072.00 | 04.01.2022

THE WILLOWS AT THE LAKE

LRK CRYE-LEIKE, REALTORS® PATTON TAYLOR

A2H ENGINEERS ARCHITECTS PLANNERS GILAD DEVELOPMENT INC.

©2016 LRK Inc. All Rights Reserved.

BUILDING ELEVATION

LOT 67
COLONIAL

LOT 68
CLASSICAL

LOT 69
CLASSICAL

LOT 70
COLONIAL

0' 4' 8'

Scale: 1/8" = 1'-0"

FRONT ELEVATIONS

THE LAKE DISTRICT TOWNHOMES
Lakeland, Tennessee
01.16072.00 | 04.01.2022

THE WILLOWS AT THE LAKE

LRK CRYE-LEIKE, REALTORS® PATTON TAYLOR CONSTRUCTION
A2H ENGINEERS ARCHITECTS PLANNERS GILAD DEVELOPMENT INC.

©2016 LRK Inc. All Rights Reserved.

LOT 71
FARMHOUSE 2

LOT 72
CLASSICAL

LOT 73
FRENCH

BUILDING ELEVATION

0' 4' 8'

Scale: 1/8" = 1'-0"

FRONT ELEVATIONS

THE LAKE DISTRICT TOWNHOMES
Lakeland, Tennessee
01.16072.00 | 04.01.2022

THE WILLOWS AT THE LAKE

LRK CRYE-LEIKE, REALTORS® PATTON TAYLOR

A2H ENGINEERS ARCHITECTS PLANNERS GILAD DEVELOPMENT INC.

©2016 LRK Inc. All Rights Reserved.

BUILDING ELEVATION

LOT 74
FRENCH

LOT 75
CRAFTSMAN

LOT 76
COLONIAL

LOT 77
CLASSICAL

LOT 78
FARMHOUSE

LOT 79
ENGLISH

0' 4' 8'

Scale: 1/8" = 1'-0"

FRONT ELEVATIONS

THE LAKE DISTRICT TOWNHOMES
Lakeland, Tennessee
01.16072.00 | 04.01.2022

THE WILLOWS AT THE LAKE

LRK CRYE-LEIKE, REALTORS® PATTON TAYLOR A2H ENGINEERS ARCHITECTS PLANNERS GILAD DEVELOPMENT, INC.